
Viscount Avenue Parking

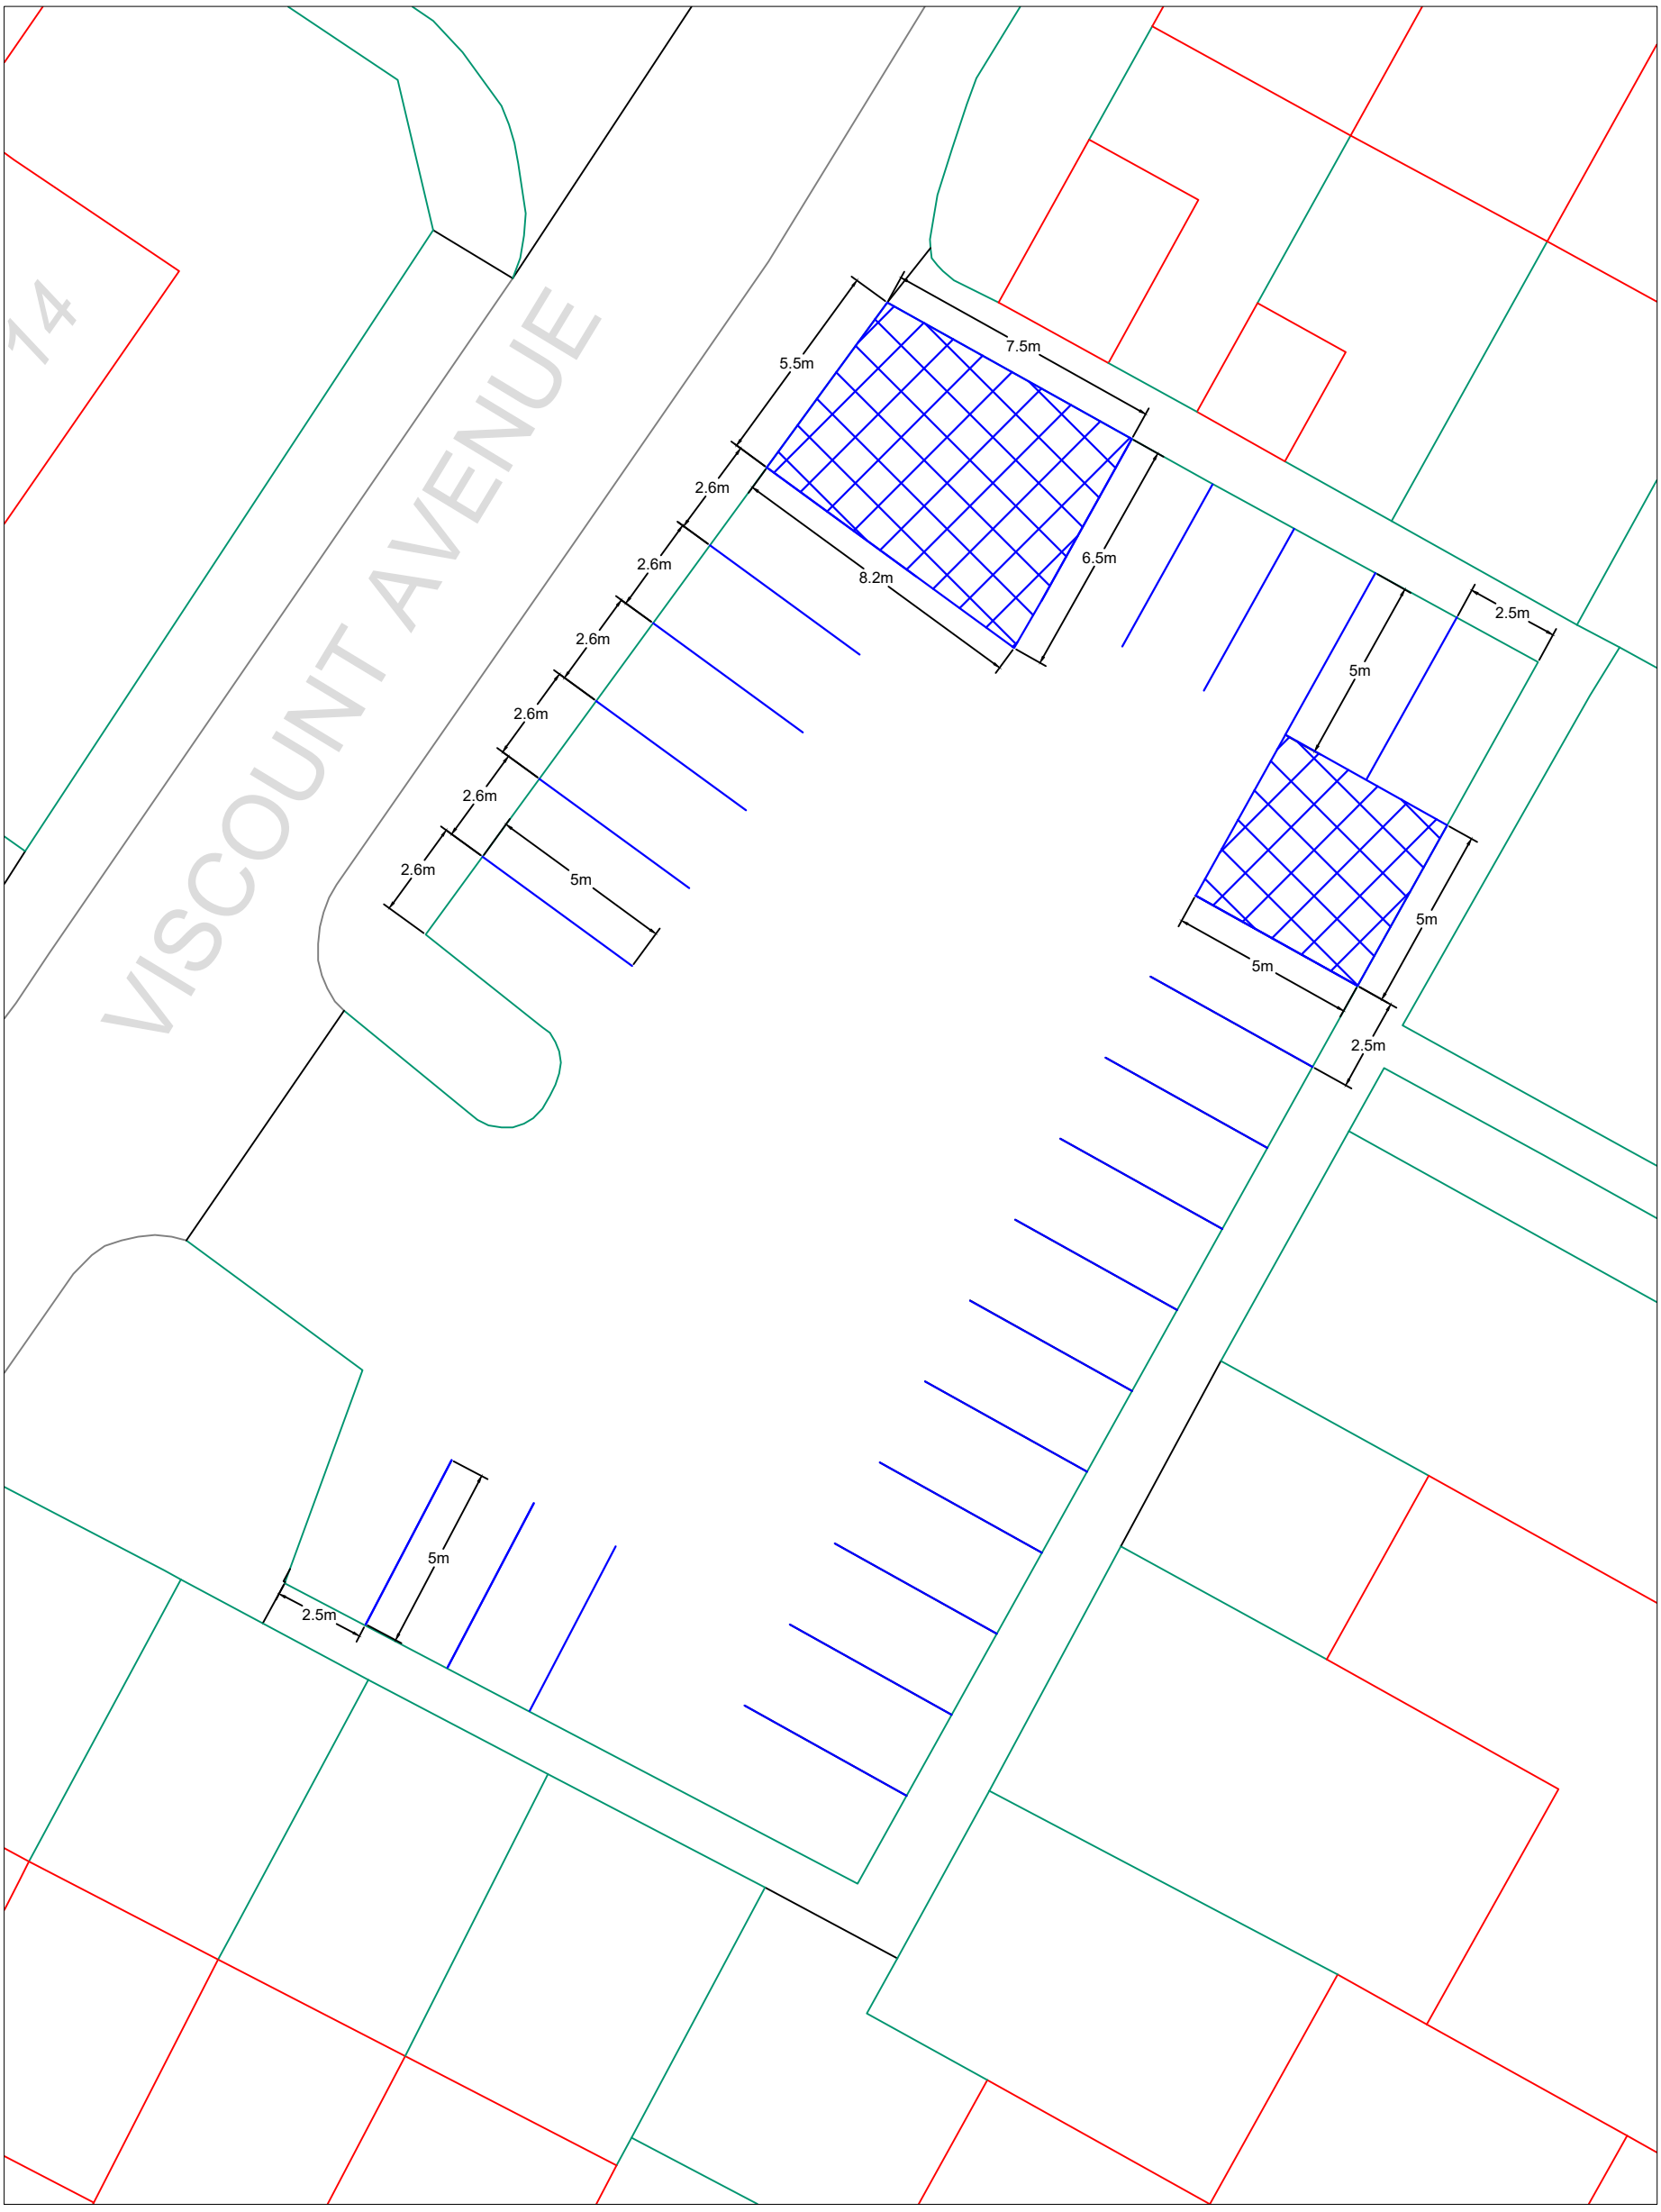

Reproduced by permission of Ordnance Survey on behalf of HMSO. © Crown Copyright and database rights 2025. Licence number AC0000815792.

1. *All dimensions are in metres (m)*
2. *Bay numbers for information only – do not mark*
3. *Bay marking lines – Solid White line, 50mm wide*
4. *Bay dimensions 5m x 2.5m, unless shown otherwise*
5. *'Disabled' worded marking text height 350mm*
6. *Arrows – White Diag 1036.1, 1036.2 and 1037.1 at 4m long*
7. *Arrows – accompanying worded marking text height 1600mm*
8. *Hatching – Diagonal, Solid white line 50mm wide at 1m centers*
9. *Electric vehicle charging bay symbol ø1350mm*
10. *Parent and child bay symbol 1300mm high*